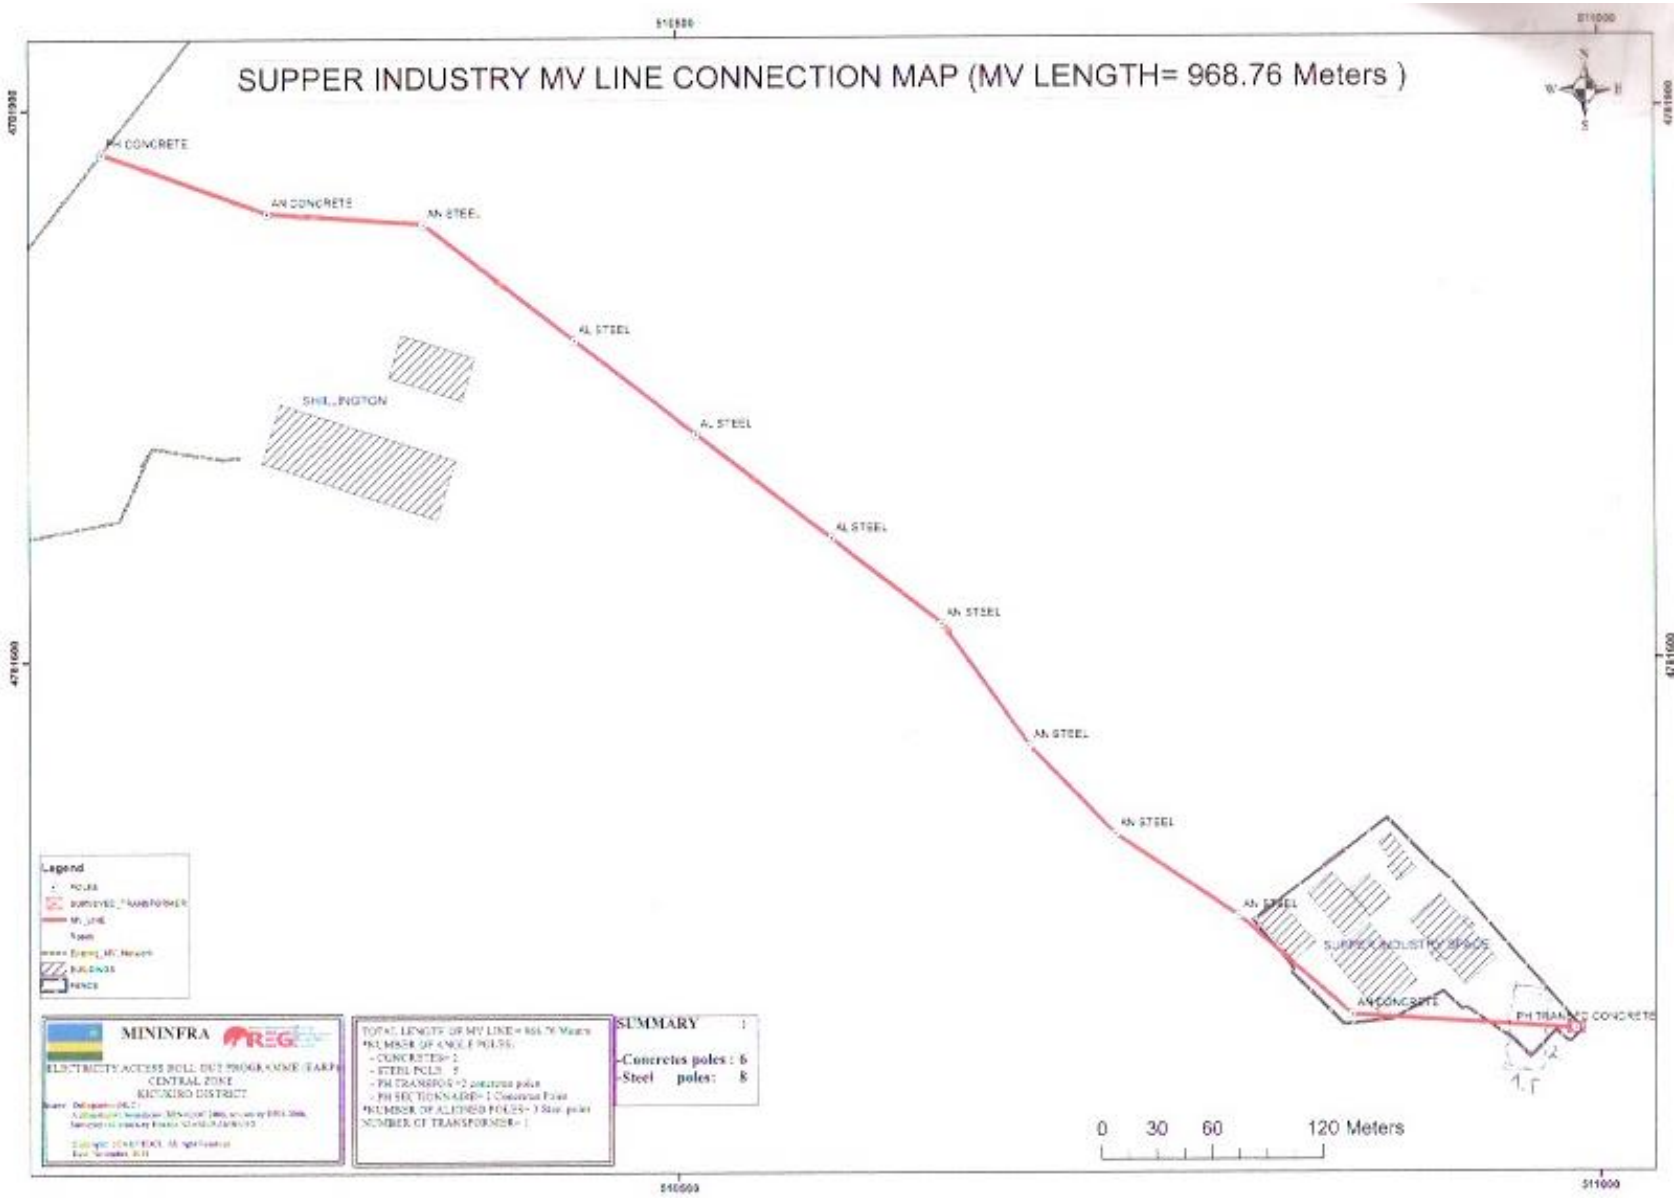
SUPPER INDUSTRY MV LINE CONNECTION MAP (MV LENGTH= 968.76 Meters)
PH CONCRETE
AN CONCRETE
AN STEEL
AL STEEL
AL STEEL
AL STEEL
AN STEEL
AN STEEL
AN STEEL
AN STEEL
AN STEEL
AN CONCRETE
PH TRANSFO CONCRETE
SHILLINGTON
Legend
MININFRA
SUMMARY
Concretes poles : 6
Steel poles: 8
0 30 60 120 Meters